Section 5

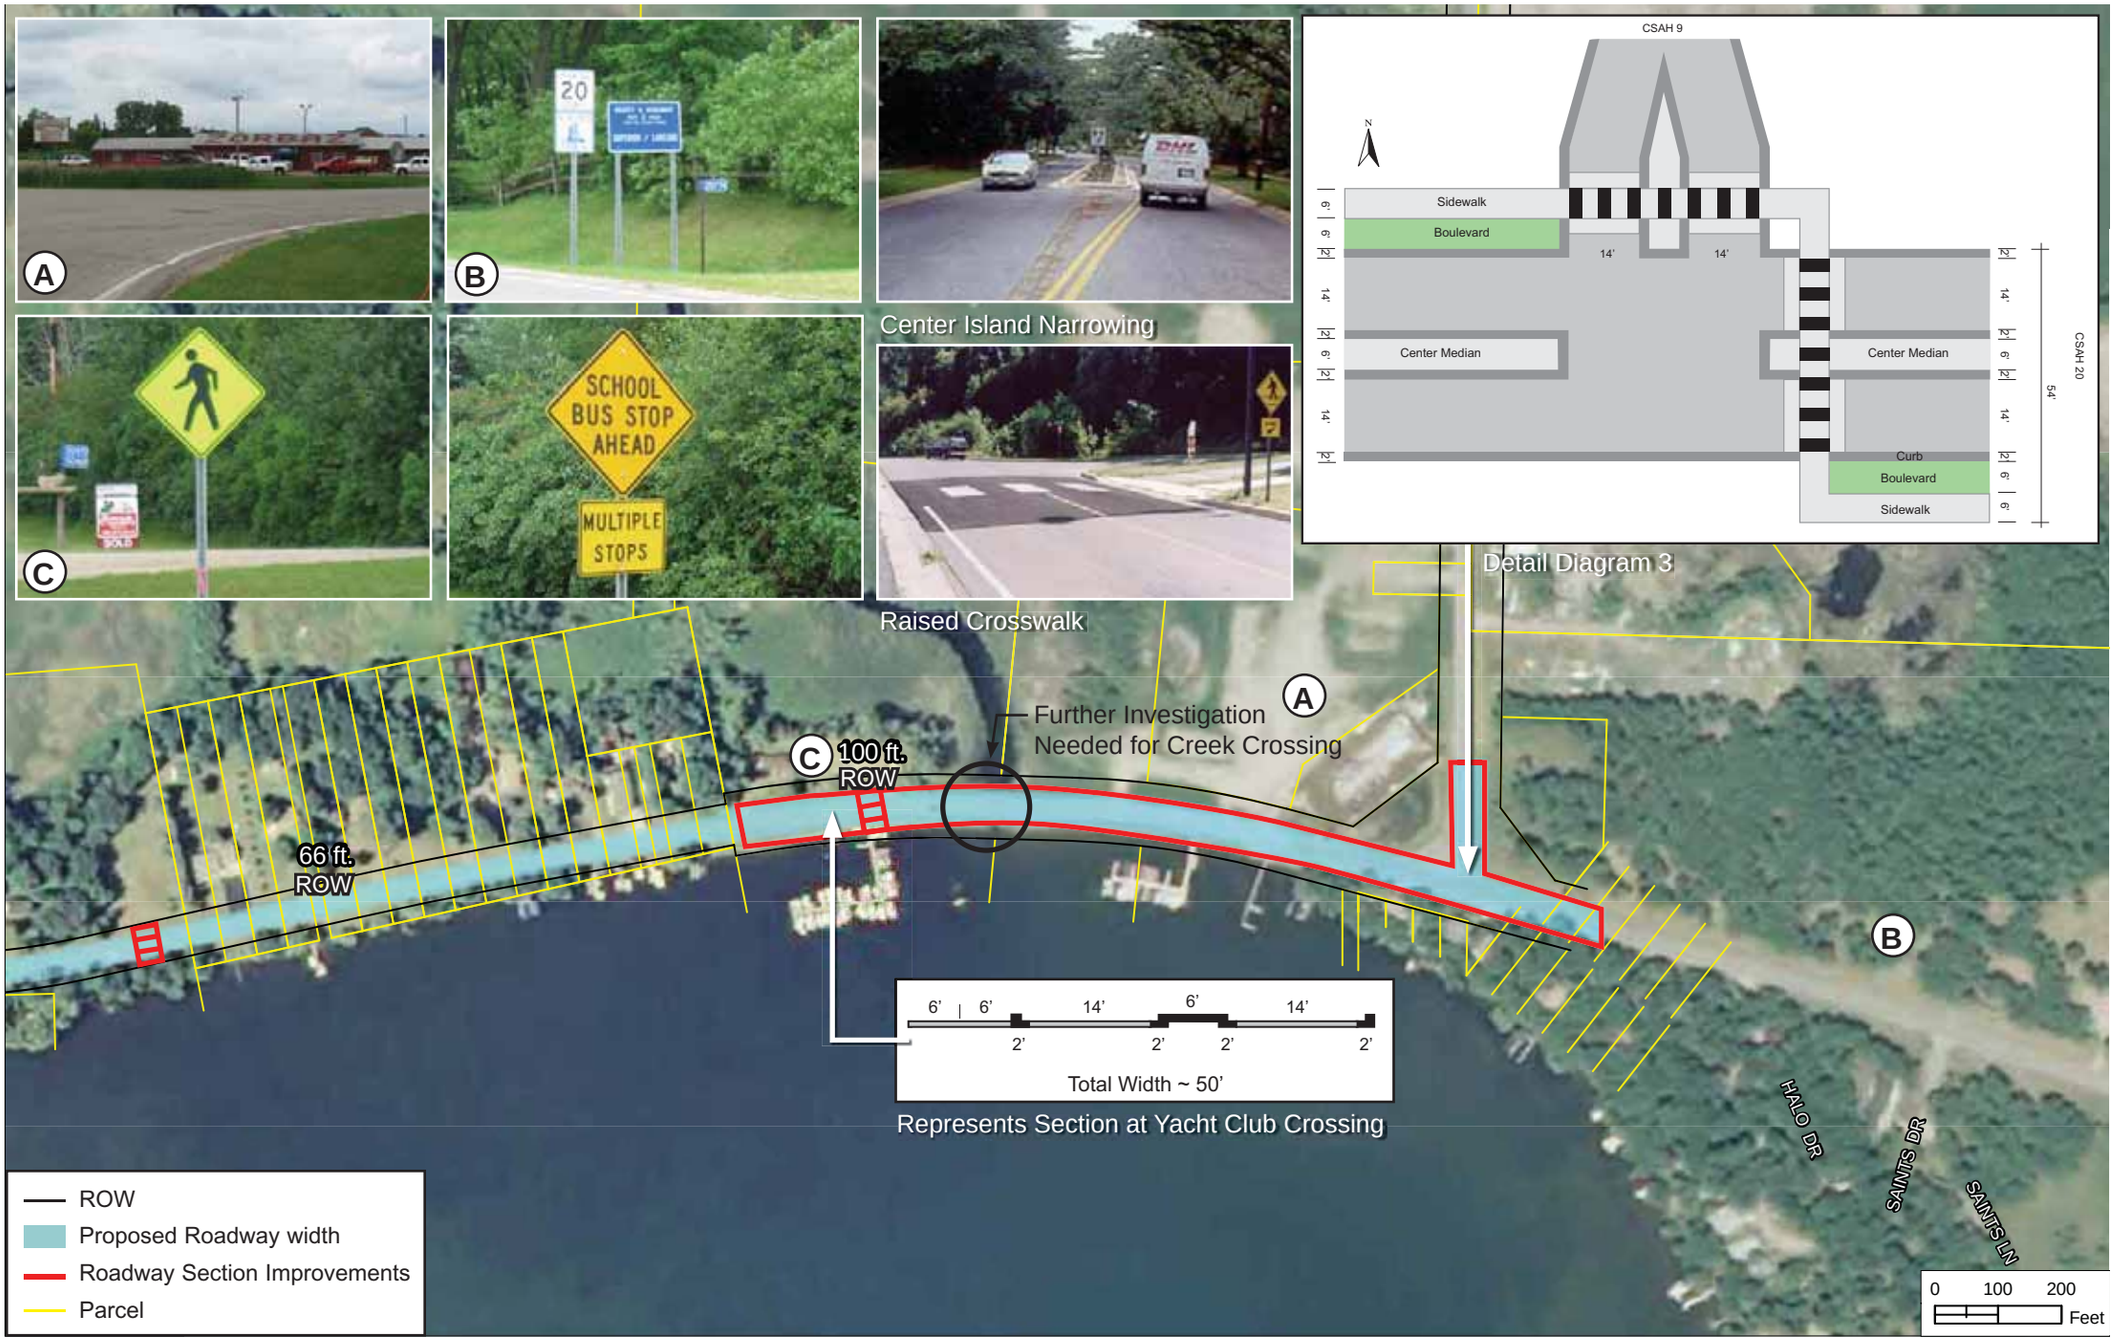
A
B
C
20
SCHOOL BUS STOP AHEAD
MULTIPLE STOPS
Center Island Narrowing
Raised Crosswalk
CSAH 9
N
Sidewalk
Boulevard
Center Median
Curb
CSAH 20
54'
14'
6'
2'
Detail Diagram 3
Further Investigation Needed for Creek Crossing
100 ft. ROW
66 ft. ROW
6' 6' 14' 6' 14'
2' 2' 2' 2'
Total Width ~ 50'
Represents Section at Yacht Club Crossing
HALO DR
SAINTS DR
SAINTS LN
ROW
Proposed Roadway width
Roadway Section Improvements
Parcel
0 100 200
Feet